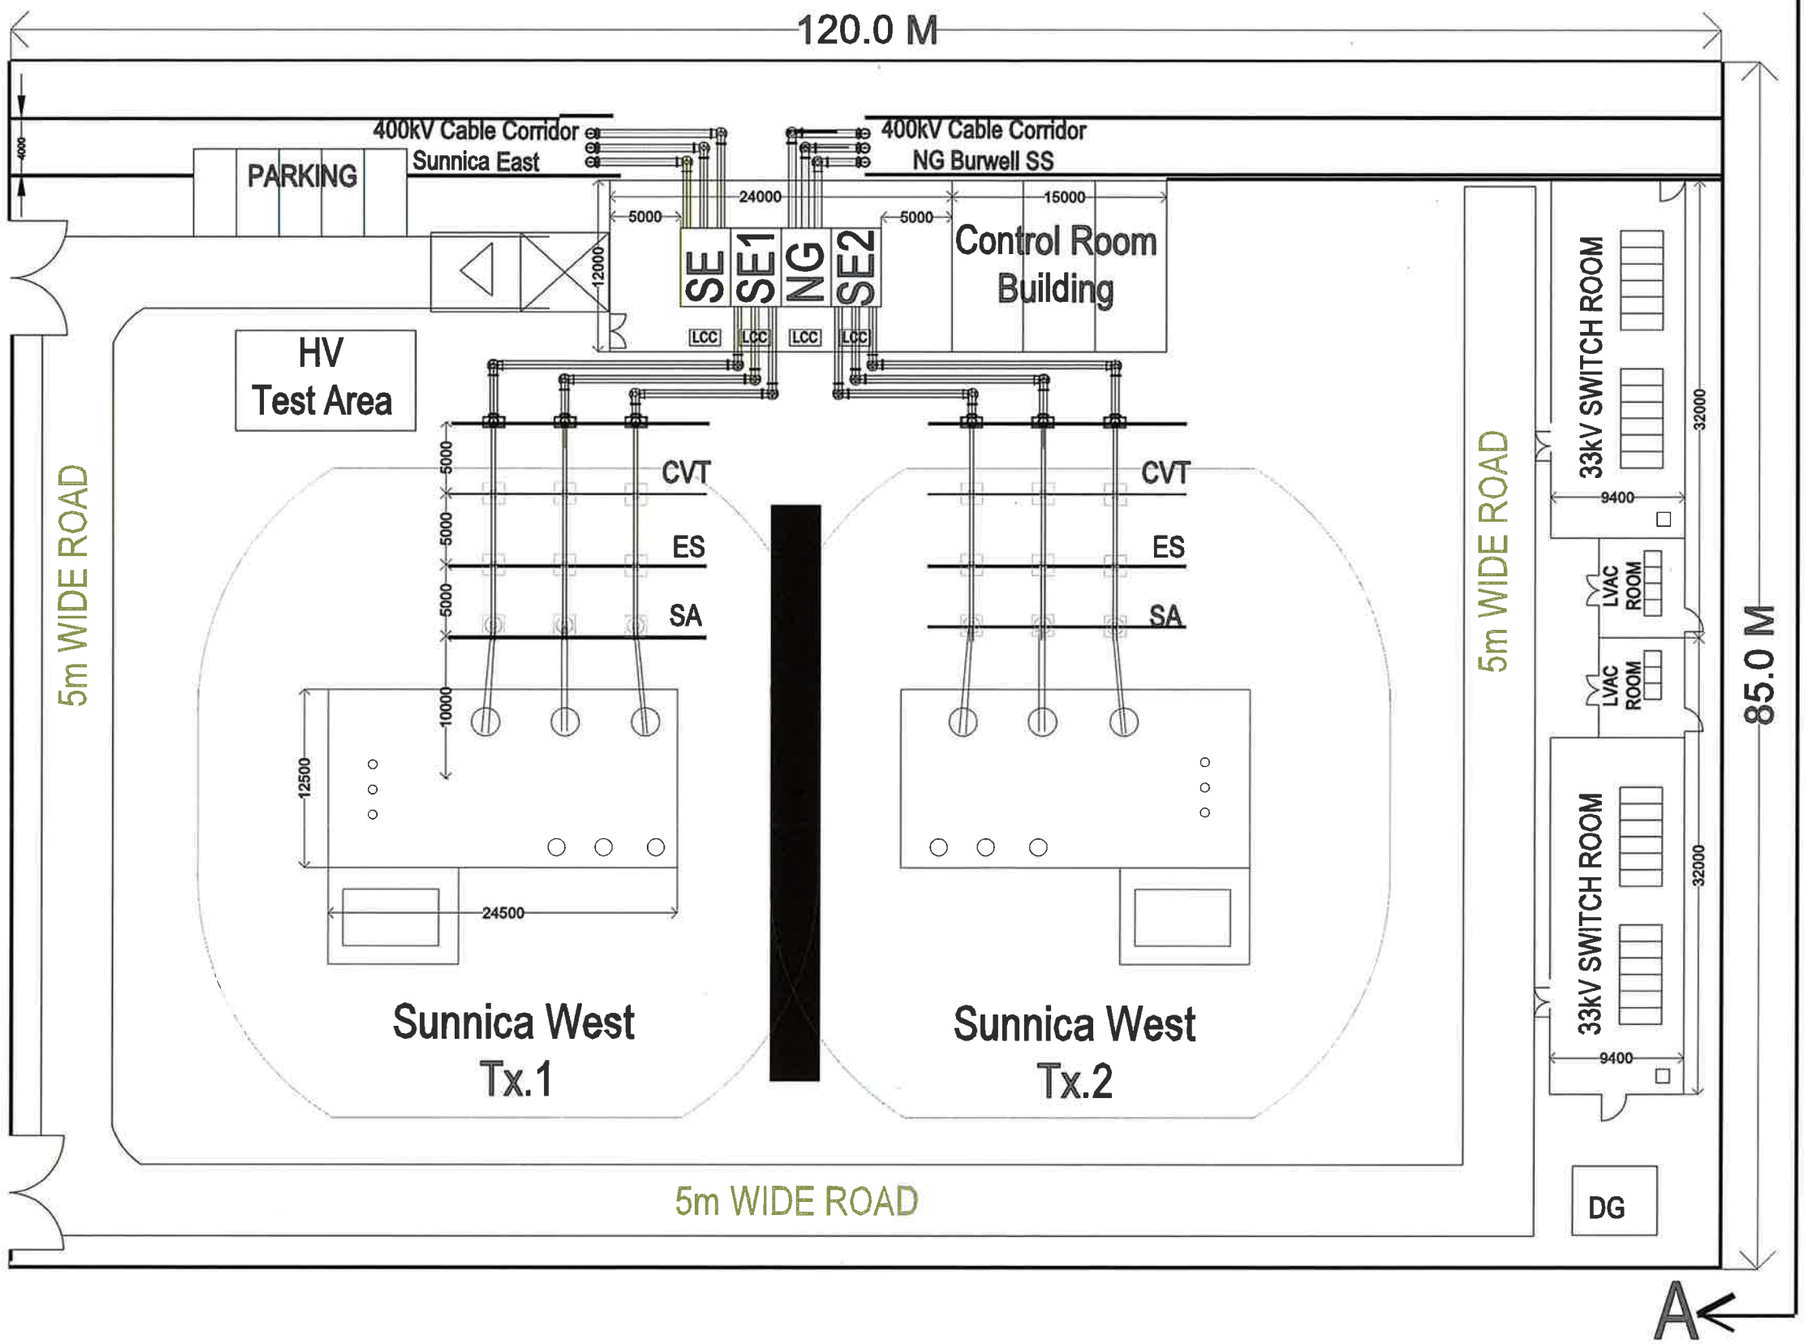

Project Management Initials : Designer : SA Checked : GC Approved : GC

Last saved by: LONAREK(2022-06-01) Last Plotted: 2022-06-01
Filename: C:\USERS\LONAREK\DOCUMENTS\AECOM\PROJECT\SUNNICA\WORKING\LAYOUT\FOR INTERNAL ISSUE\SUNNICA WEST\SUNNICA WEST_DRAWINGS.DWG

Printed on ___% Post-Consumer Recycled Content Paper

AECOM

PROJECT

SUNNICA ENERGY FARM

CLIENT

SUNNICA LTD

CONSULTANT

AECOM
Adelphi Plaza
Georges Street Upper
Dun Laoghaire
County Dublin
Ireland
T +353 (0)1 2383100
www.aecom.com

LEGEND

NOTES

1. DRAWING IS PRODUCED FOR CONCEPTUAL DESIGN STAGE
2. SUBSTATIONS LAYOUT IS BASED ON PRELIMINARY REQUIREMENT AND SUBJECT TO CHANGE AT NEXT DESIGN STAGE

This drawing has been prepared for the use of AECOM's client. It may not be used, modified, reproduced or relied upon by third parties, except as agreed by AECOM or as required by law. AECOM accepts no responsibility, and denies any liability whatsoever, to any party that uses or relies on this drawing without AECOM's express written consent. Do not scale this document. All measurements must be obtained from the stated dimensions.

ISSUE/REVISION

I/R	DATE	DESCRIPTION
R0	12/05/2022	FIRST ISSUE

FOR
INFORMATION ONLY

STATUS

FOR DISCUSSION

PROJECT NUMBER	SCALE
60589004	NTS @ A1

SHEET TITLE

SUNNICA WEST SUBSTATION COMPOUI
LAYOUT PLAN
400/33/13.8 kV

SHEET NUMBER	REV
60589004-ACM-XX-LAY-EL-1000	R0